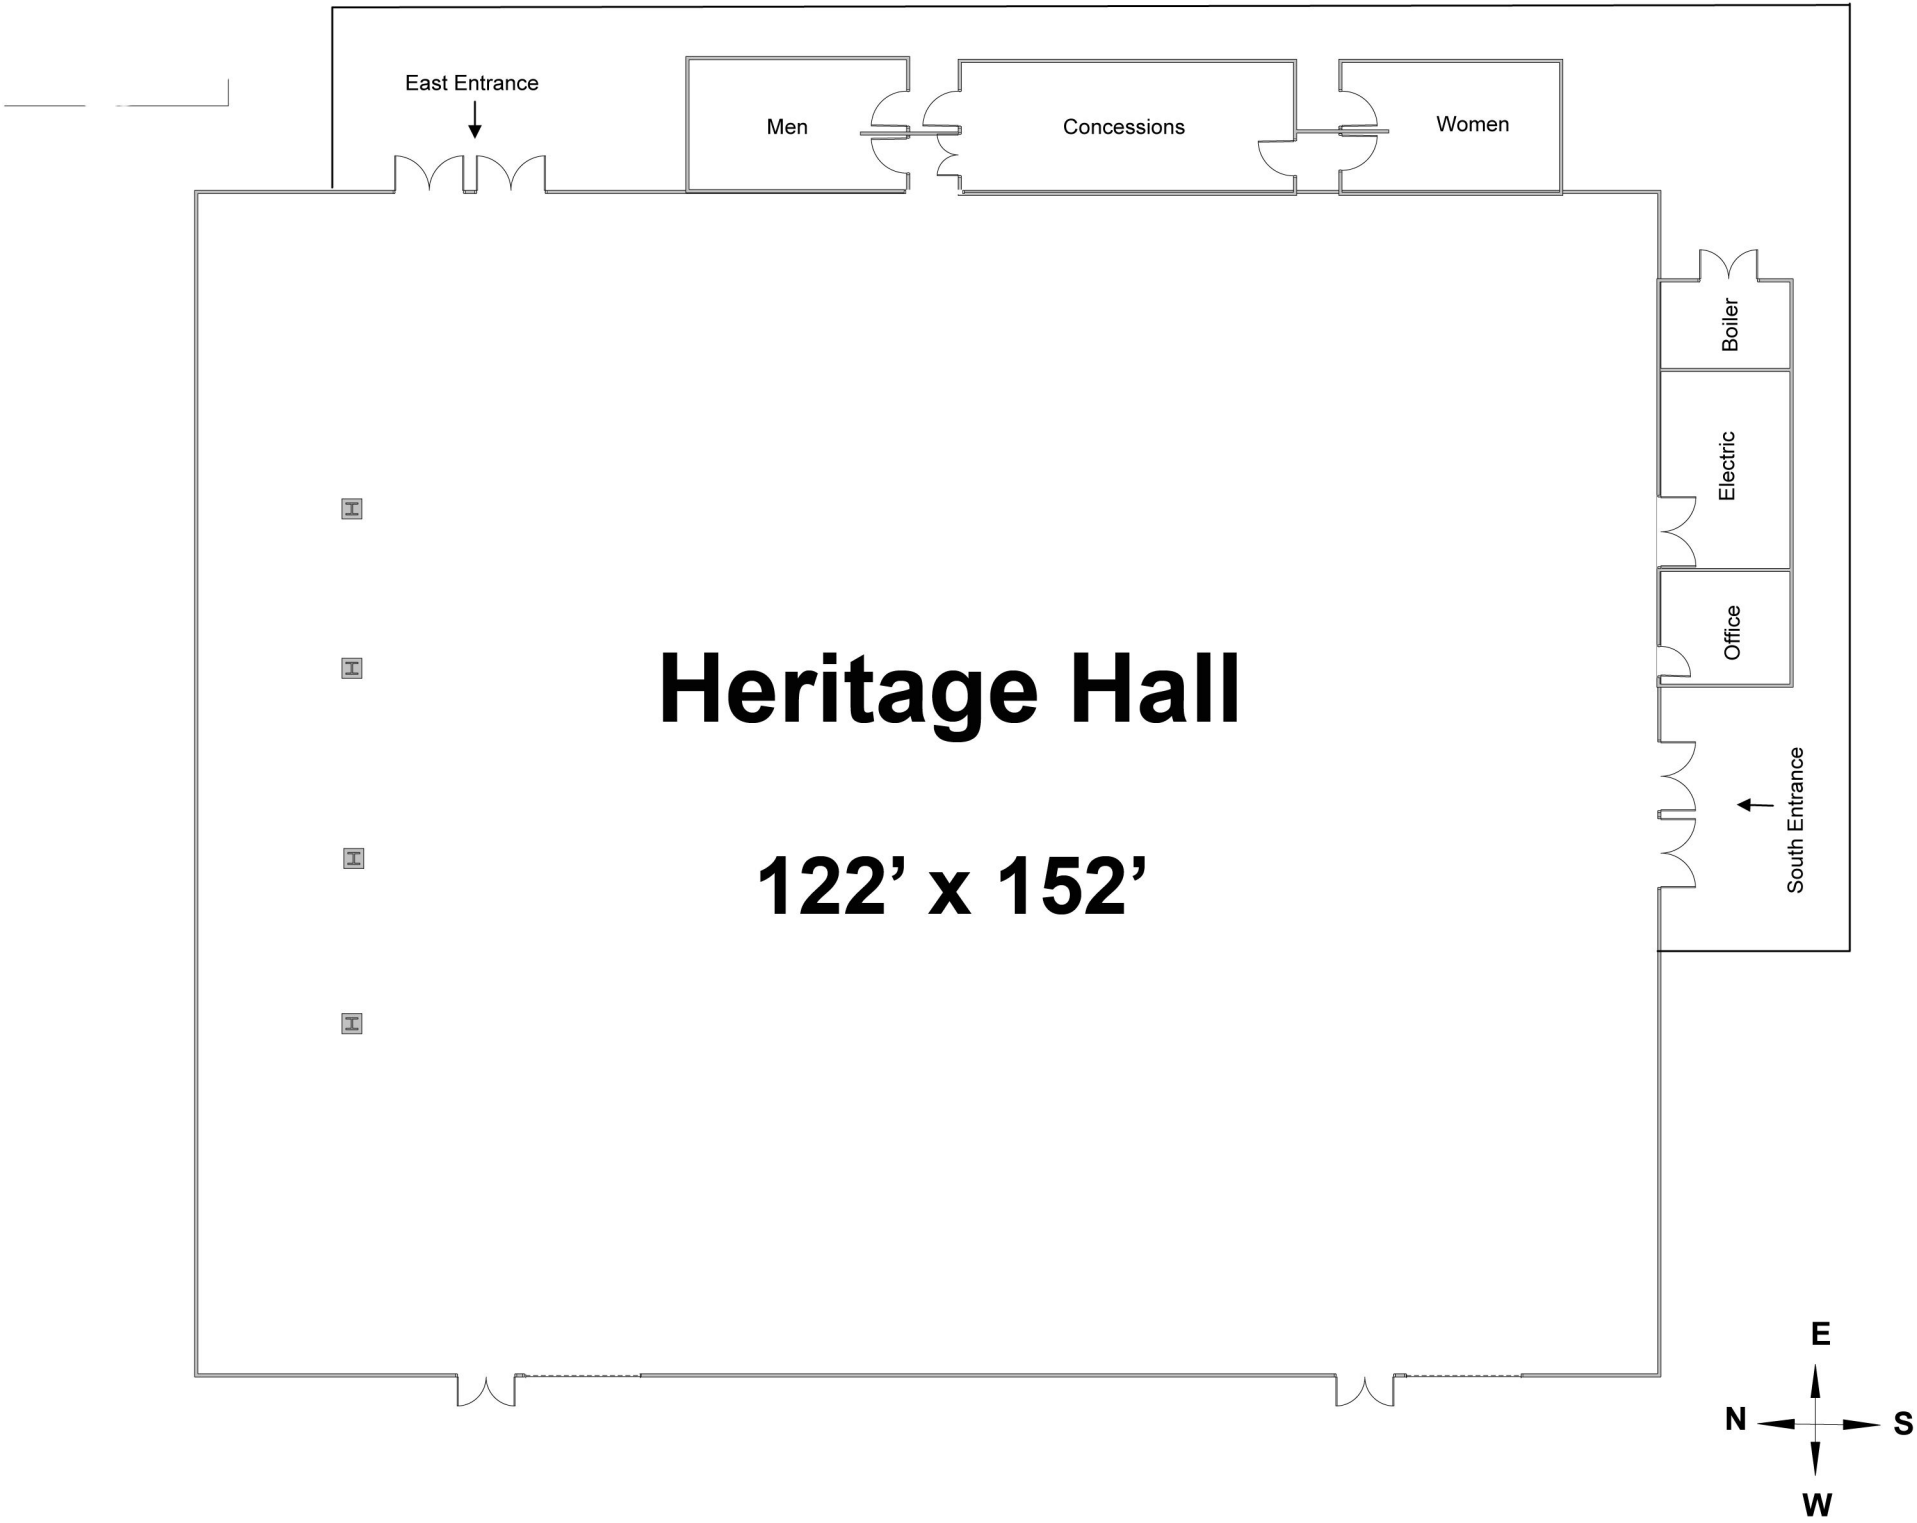
East Entrance
Men
Concessions
Women
Boiler
Electric
Office
South Entrance
Heritage Hall
122’ x 152’
E
N
S
W