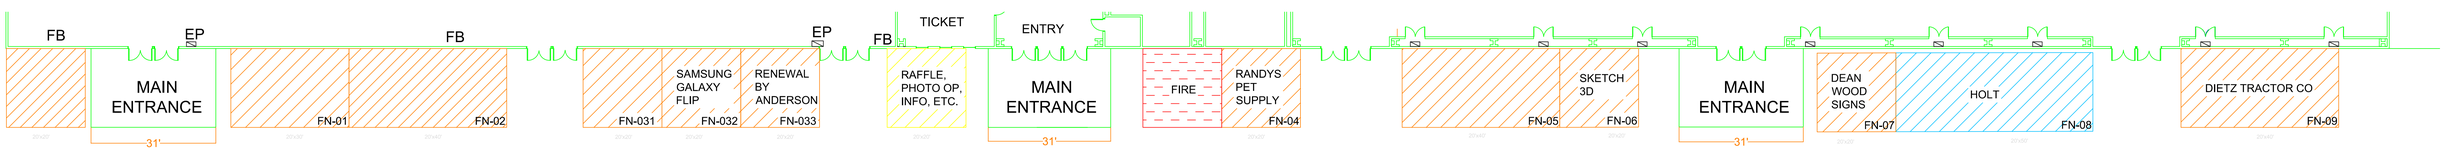
FB
EP
MAIN ENTRANCE
31'
FB
FN-01
FN-02
EP
FN-031
SAMSUNG GALAXY FLIP
FN-032
RENEWAL BY ANDERSON
FN-033
FB
TICKET
RAFFLE, PHOTO OP, INFO, ETC.
ENTRY
MAIN ENTRANCE
31'
FIRE
RANDYS PET SUPPLY
FN-04
FN-05
SKETCH 3D
FN-06
MAIN ENTRANCE
31'
DEAN WOOD SIGNS
FN-07
HOLT
FN-08
DIETZ TRACTOR CO
FN-09

ARAMARK
ARAMARK
ARAMARK
PASS-THRU
ARAMARK
ARAMARK
ARAMARK
ARAMARK
ARAMARK