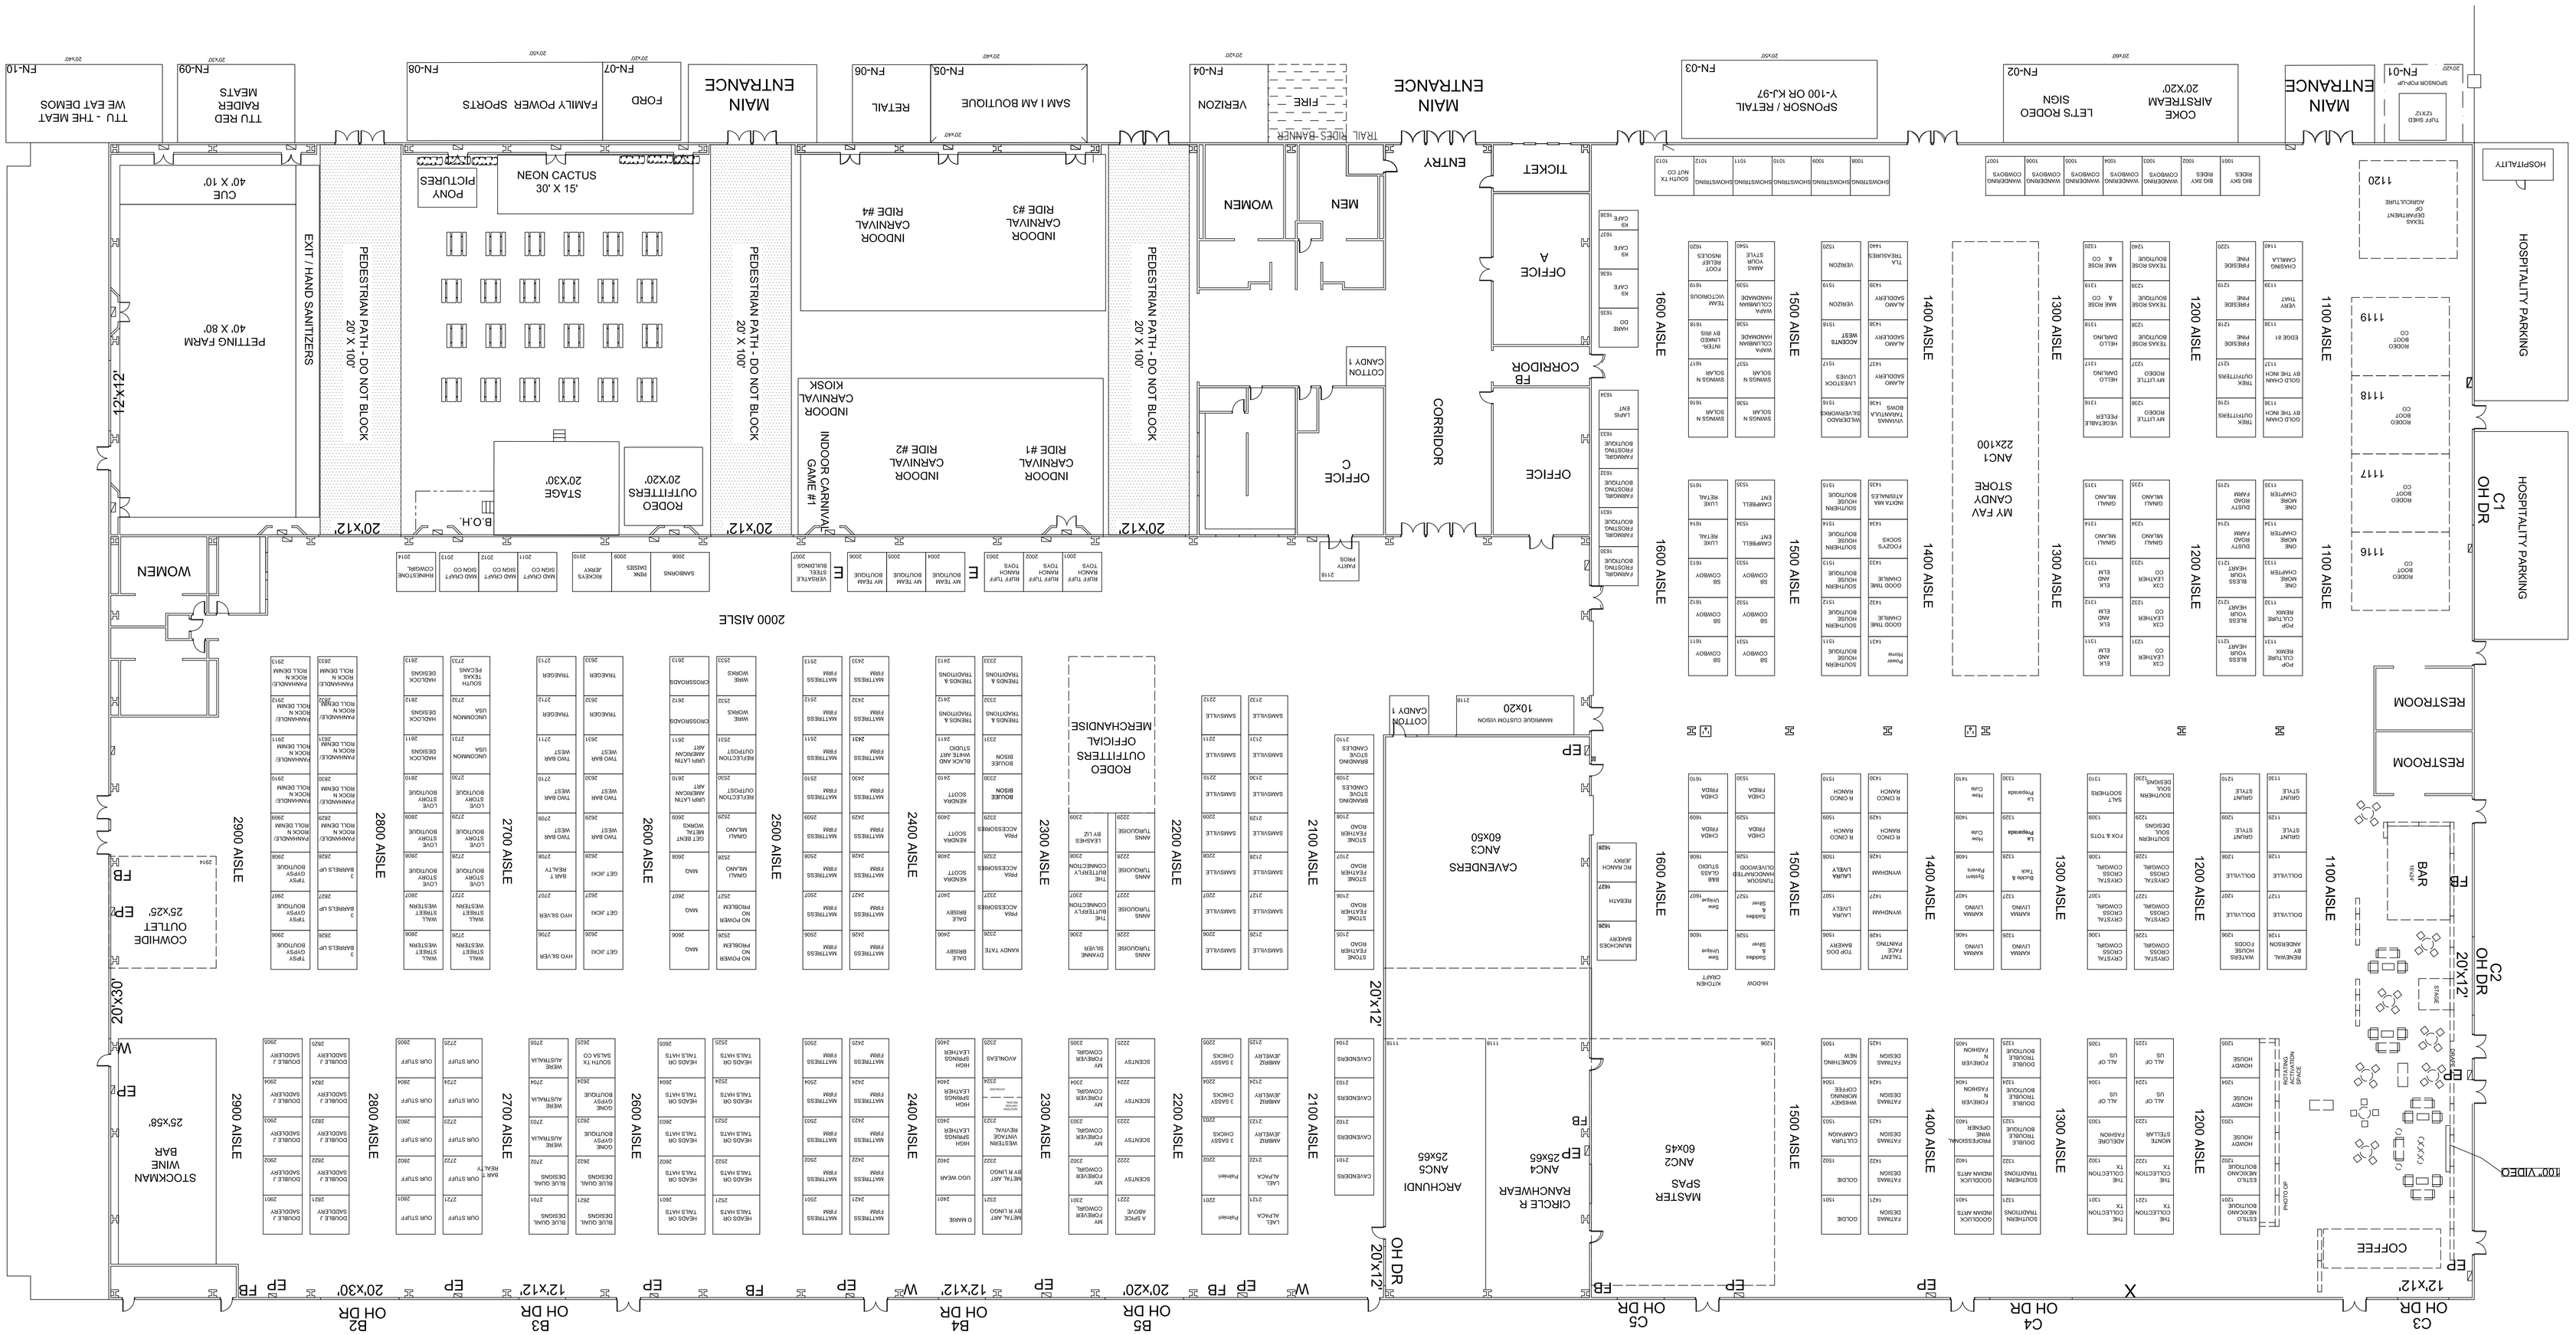
MAIN ENTRANCE
HOSPITALITY PARKING
HOSPITALITY
TEXAS DEPARTMENT OF AGRICULTURE
1120
SPONSOR POPUP
TUFF SHED 12'X12'
FN-01
COKE AIRSTREAM 20'X20'
LET'S RODEO SIGN
FN-02
SPONSOR / RETAIL Y-100 OR KJ-97
FN-03
BIG SKY RIDES
WANDERING COWBOYS
SHOWSTRING
TICKET
ENTRY
CORRIDOR
FB CORRIDOR
OFFICE A
OFFICE
OFFICE C
MEN
WOMEN
FIRE
TRAIL RIDES BANNER
VERIZON
FN-04
SAM I AM BOUTIQUE
FN-05
RETAIL
FN-06
FAMILY POWER SPORTS
FN-08
FORD
FN-07
TTU RED RAIDER MEATS
FN-09
TTU - THE MEAT WE EAT DEMOS
FN-10
C1 OH DR
C2 OH DR
C3 OH DR
C4 OH DR
C5 OH DR
B2 OH DR
B3 OH DR
B4 OH DR
B5 OH DR
1100 AISLE
1200 AISLE
1300 AISLE
1400 AISLE
1500 AISLE
1600 AISLE
2000 AISLE
2100 AISLE
2200 AISLE
2300 AISLE
2400 AISLE
2500 AISLE
2600 AISLE
2700 AISLE
2800 AISLE
2900 AISLE
ANC1 22x100
MY FAV CANDY STORE
ANC2 60x45
MASTER SPAS
ANC3 60x50
CAVENDERS
ANC4 25x65
CIRCLE R RANCHWEAR
ANC5 25x65
ARCHUNDI
ANC6 25x30
RODEO OUTFITTERS OFFICIAL MERCHANDISE
MANGOLIE CUSTOM VISION 10X20
COTTON CANDY 1
INDOOR CARNIVAL RIDE #1
INDOOR CARNIVAL RIDE #2
INDOOR CARNIVAL RIDE #3
INDOOR CARNIVAL RIDE #4
INDOOR CARNIVAL KIOSK
INDOOR CARNIVAL GAME #1
PEDESTRIAN PATH - DO NOT BLOCK 20' X 100'
RODEO OUTFITTERS 20'X20'
STAGE 20'X30'
NEON CACTUS 30' X 15'
PONY PICTURES
PETTING FARM 40' X 80'
EXIT / HAND SANITIZERS
CUE 40' X 10'
12'x12'
20'x12'
20'x30'
B.O.H.
WOMEN
COWHIDE OUTLET 25'x25'
STOCKMAN WINE BAR 25'x58'
BAR FRONT
COFFEE
RESTROOM
RESTROOM
STAGE
100" VIDEO