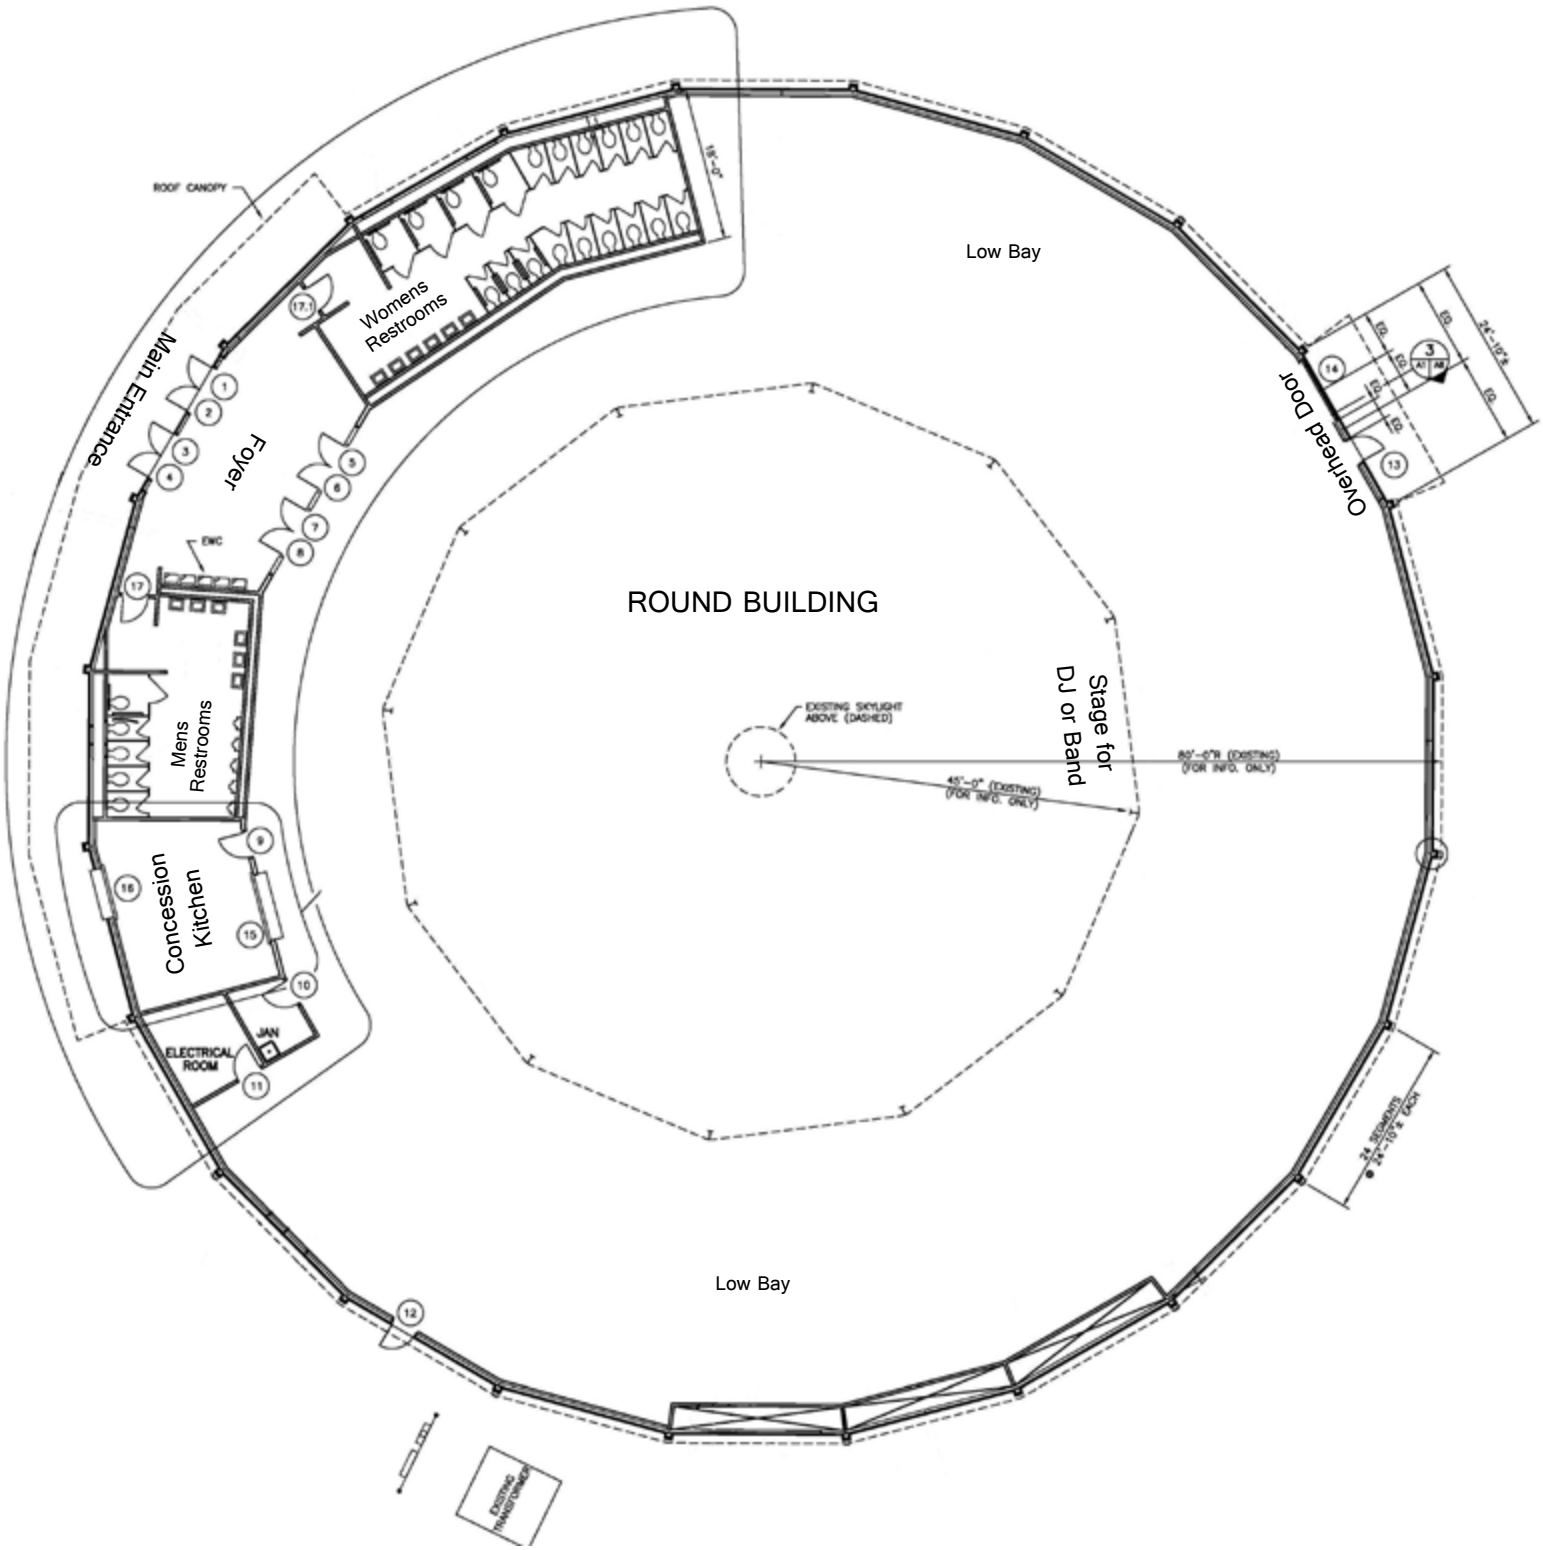
ROOF CANOPY
Main Entrance
Foyer
Womens Restrooms
Low Bay
Overhead Door
ROUND BUILDING
Stage for DJ or Band
EXISTING SKYLIGHT ABOVE (DASHED)
Mens Restrooms
Concession Kitchen
ELECTRICAL ROOM
JAN
Low Bay